


BC Level 1

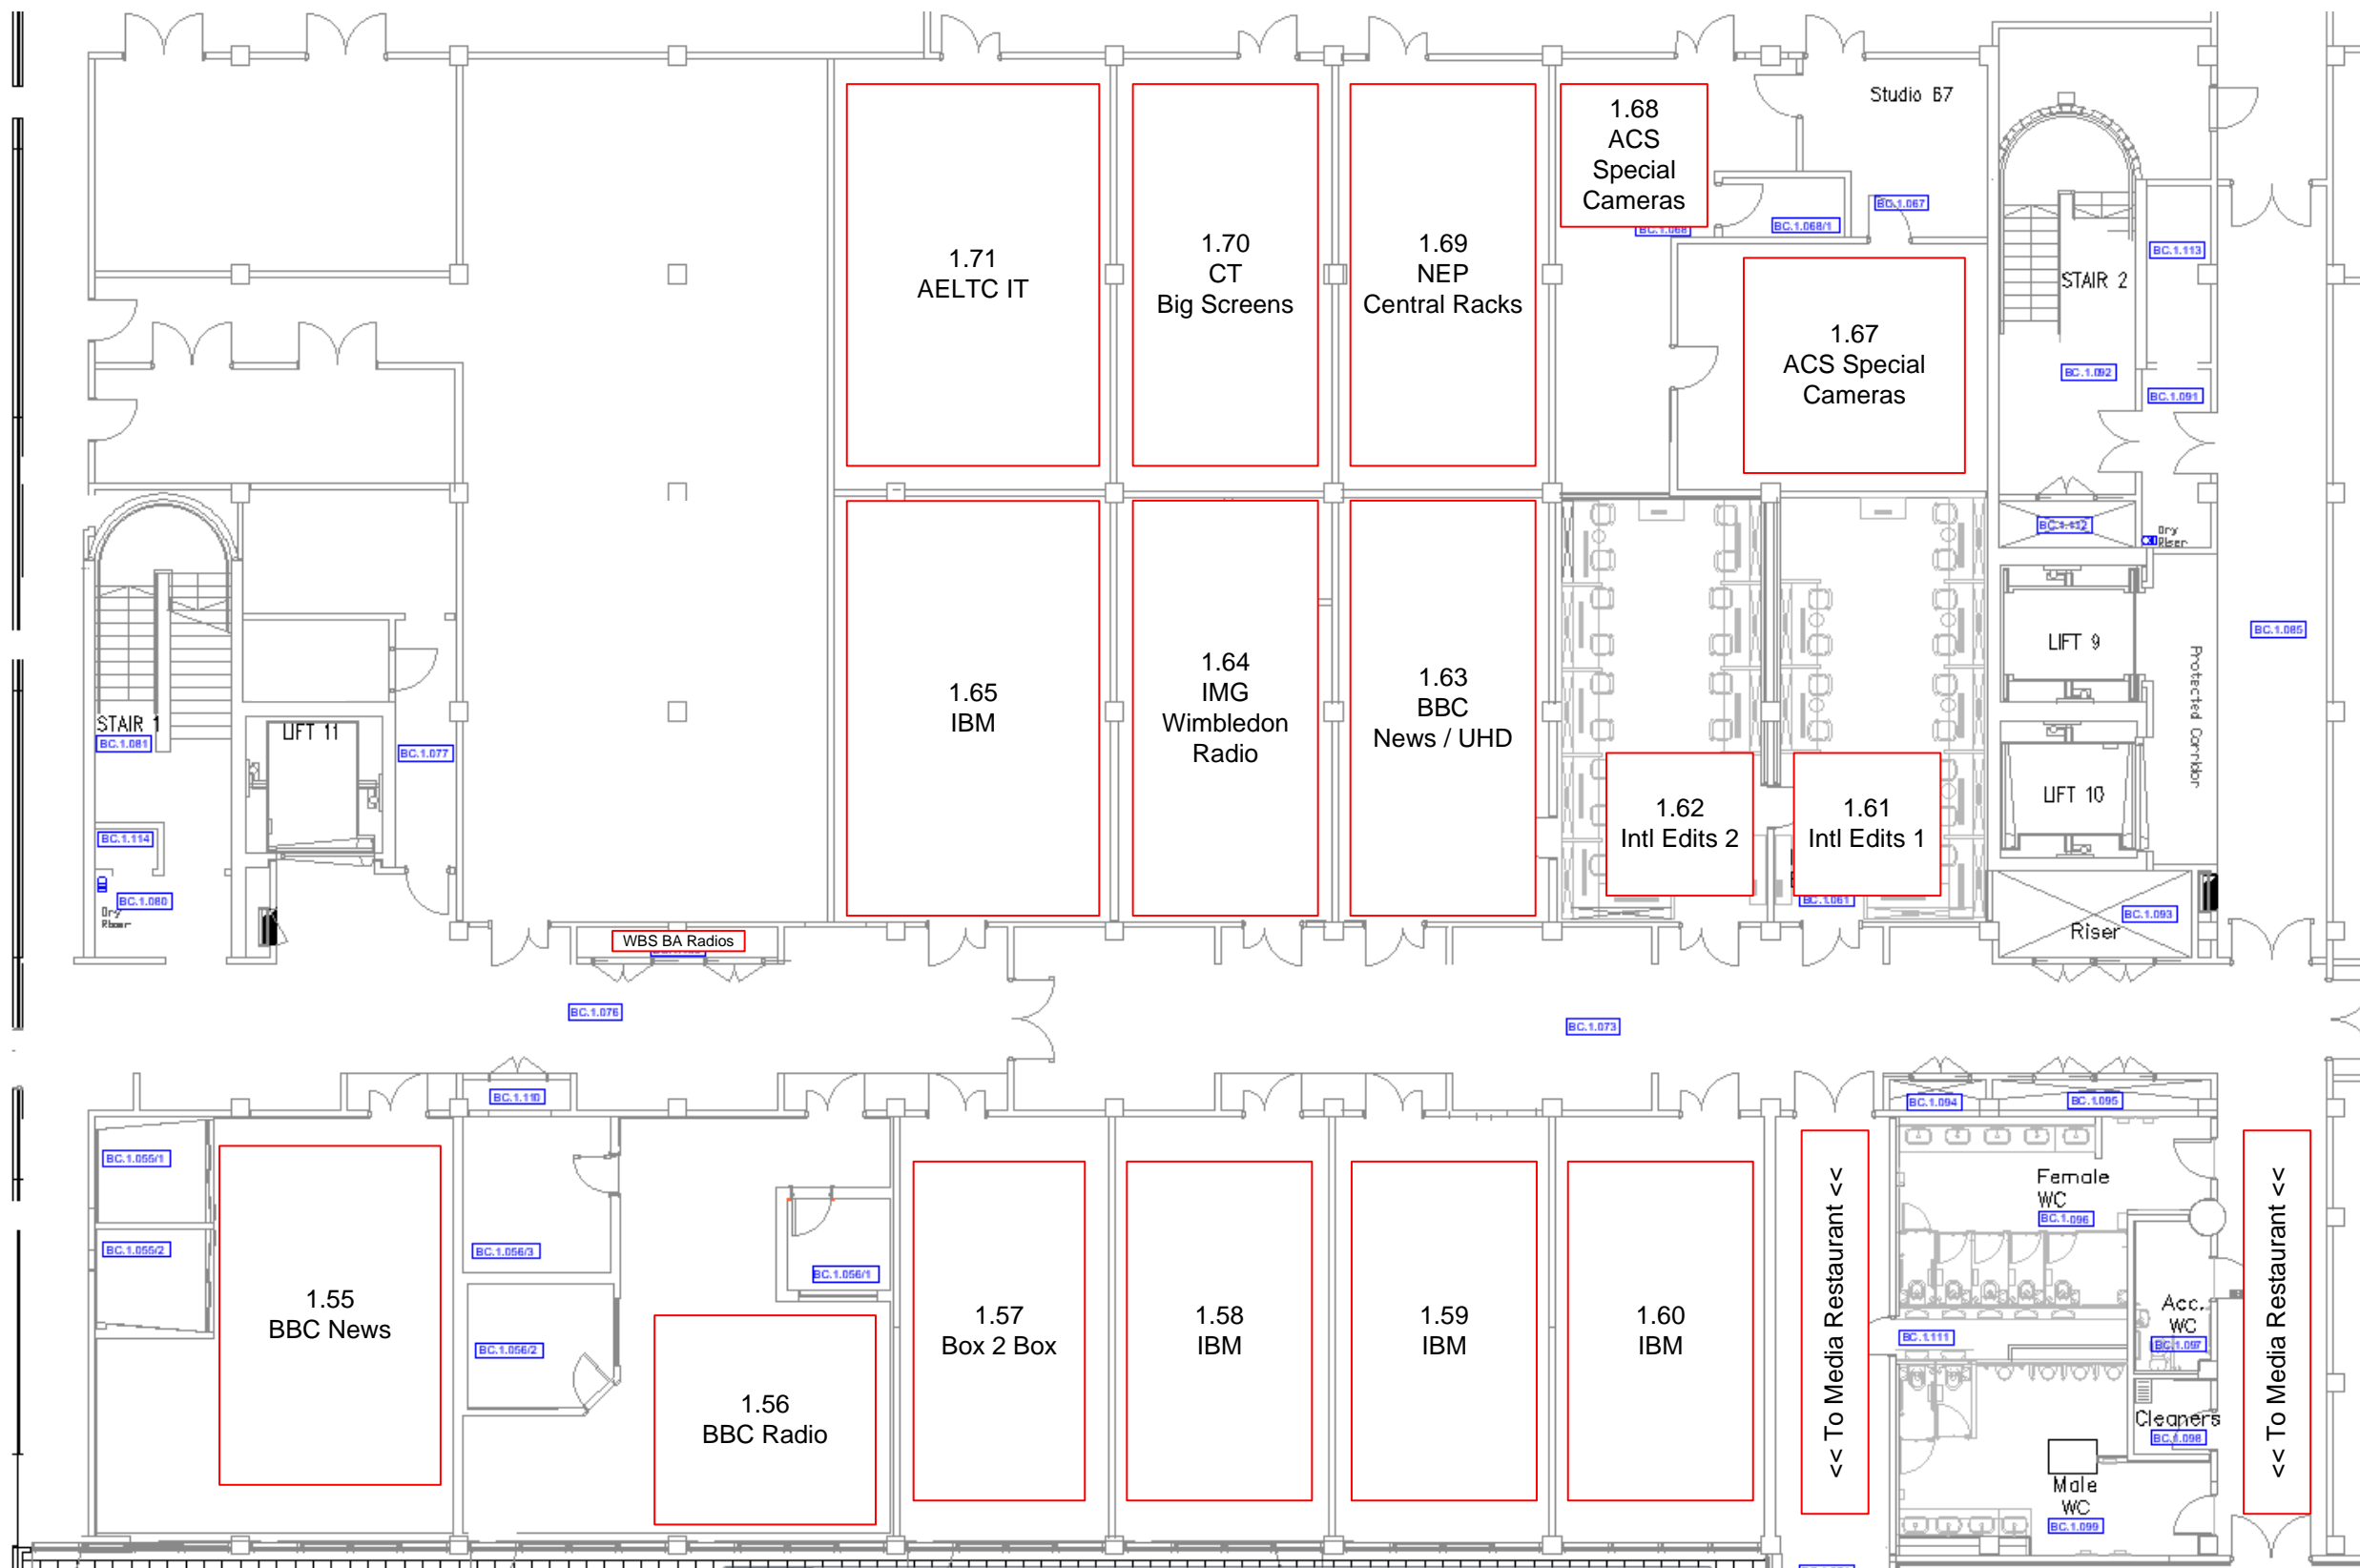

**WIMBLEDON
BROADCAST
SERVICES**

Notes




Filename
Broadcast Centre
Master Visio - 2023.vsdX

Sheet
BC Level 1

Owner
James Muir

Scale
SCALE: 1:300

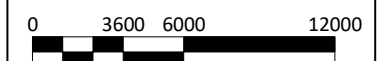


Version

Date
12/05/2023

BC Level 2 South



**WIMBLEDON
BROADCAST
SERVICES**

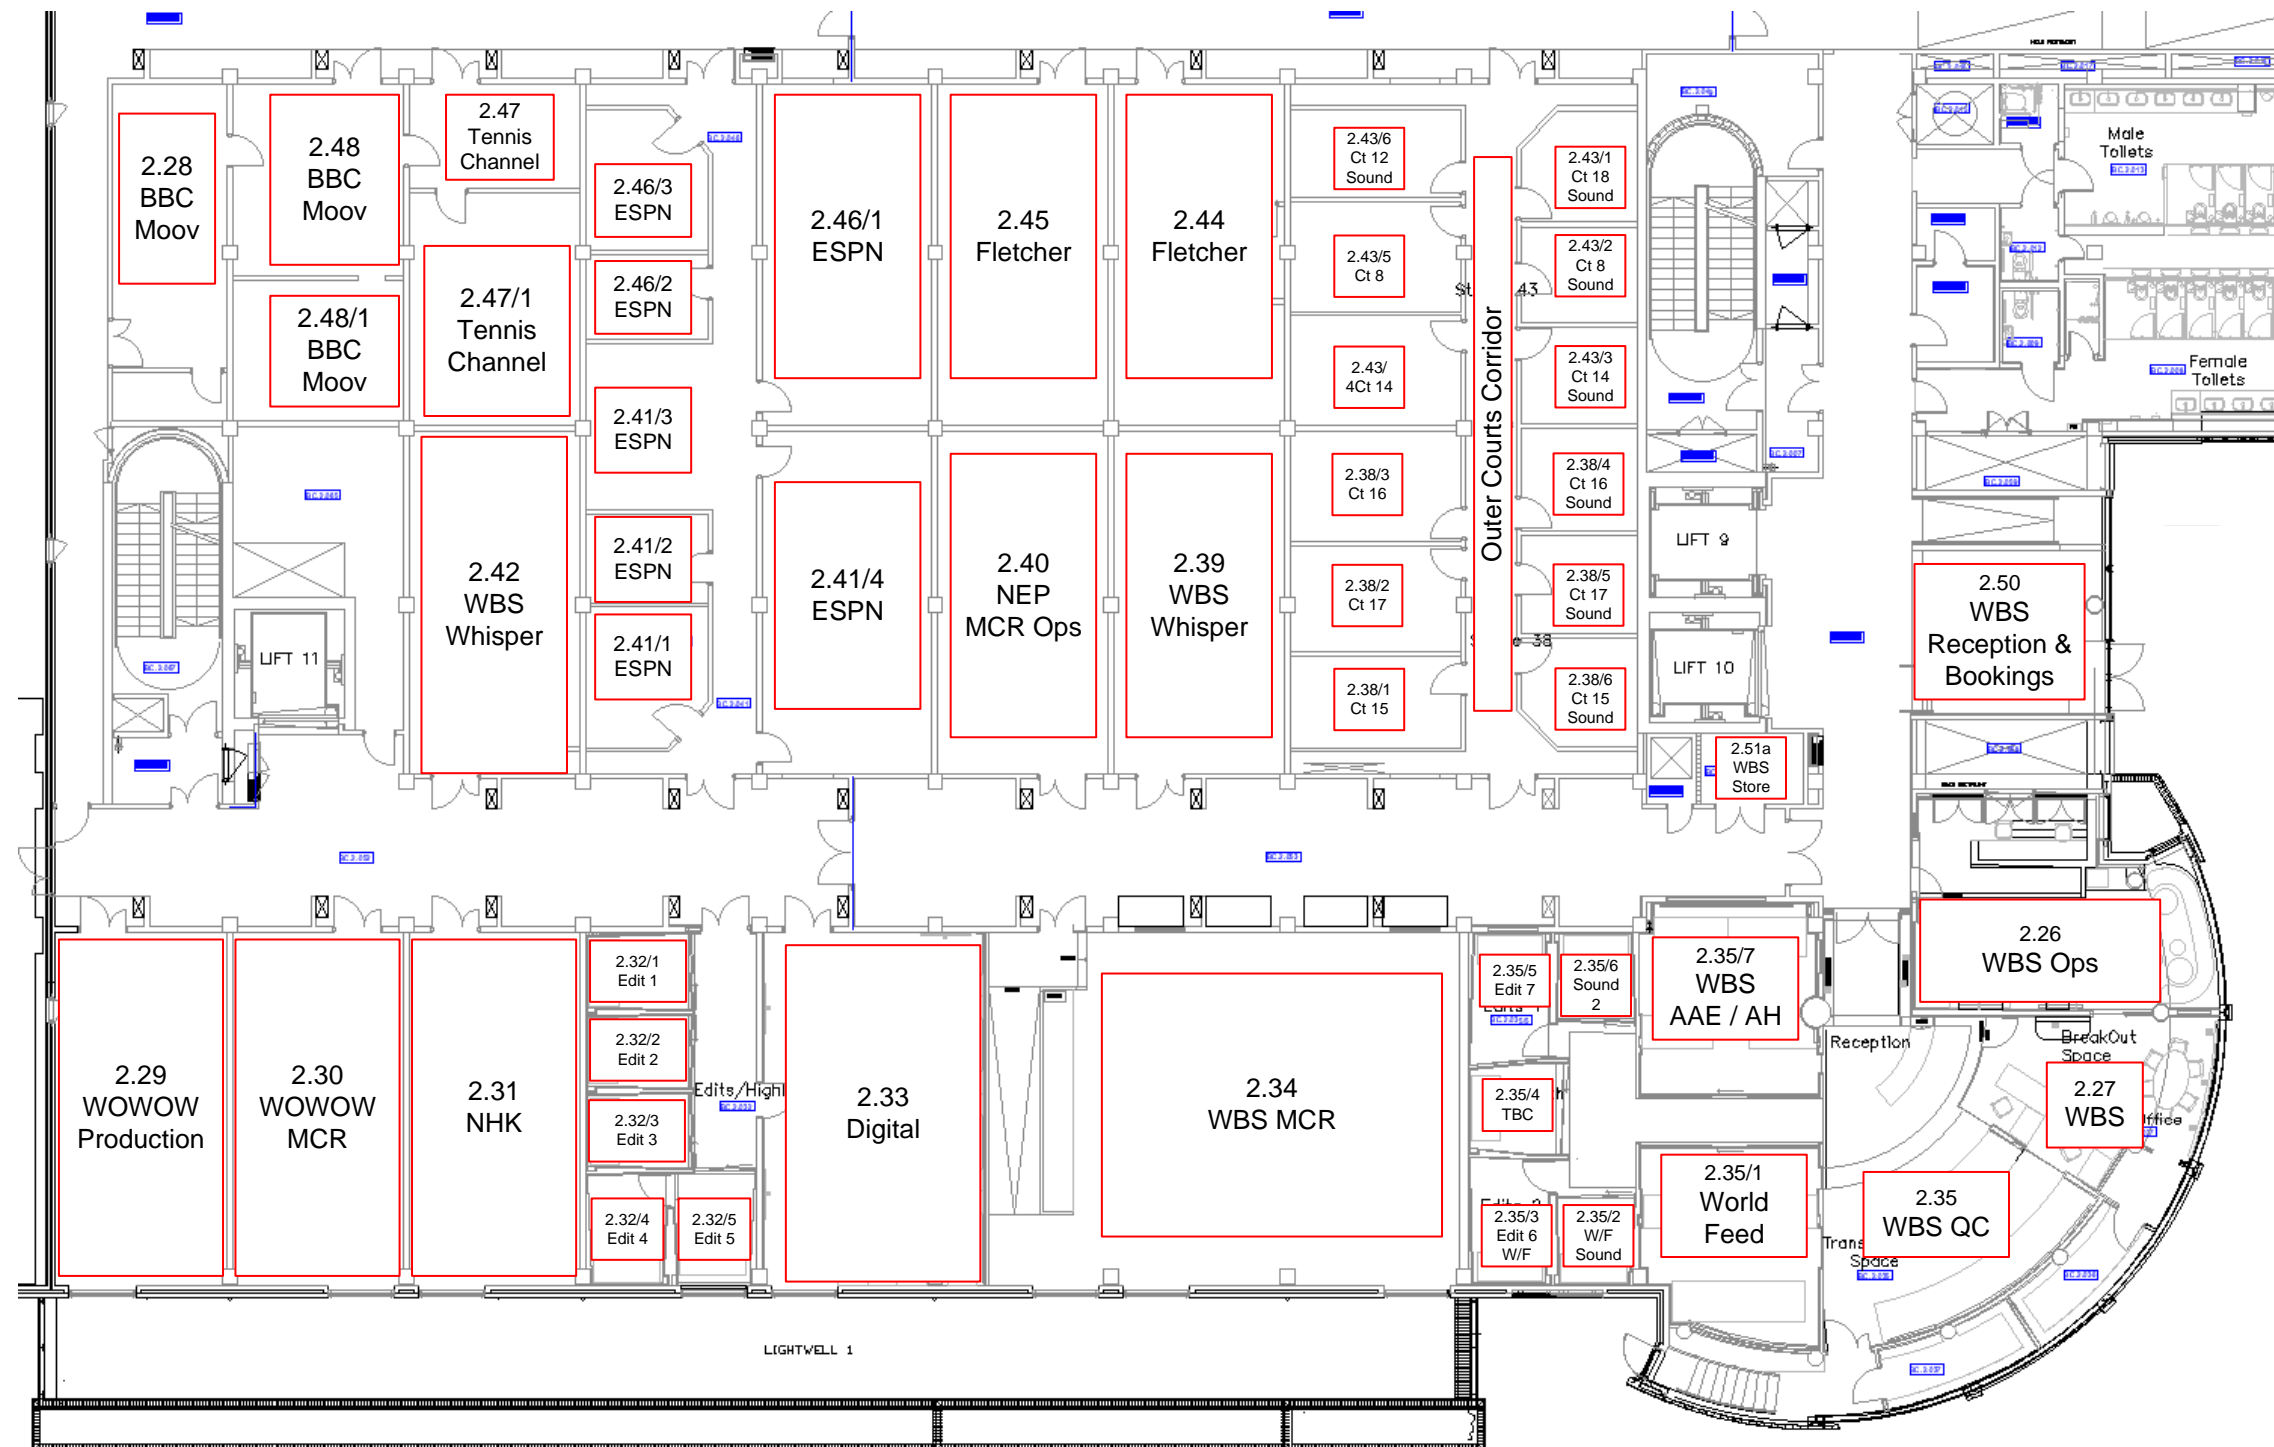

Notes

Filename
Broadcast Centre
Master Visio - 2023.vsdX

Sheet
BC Level 2 South

Owner
James Muir

Scale
SCALE: 1:200



Version


Date
12/05/2023

BC Level 2 North



WIMBLEDON
BROADCAST
SERVICES

Notes

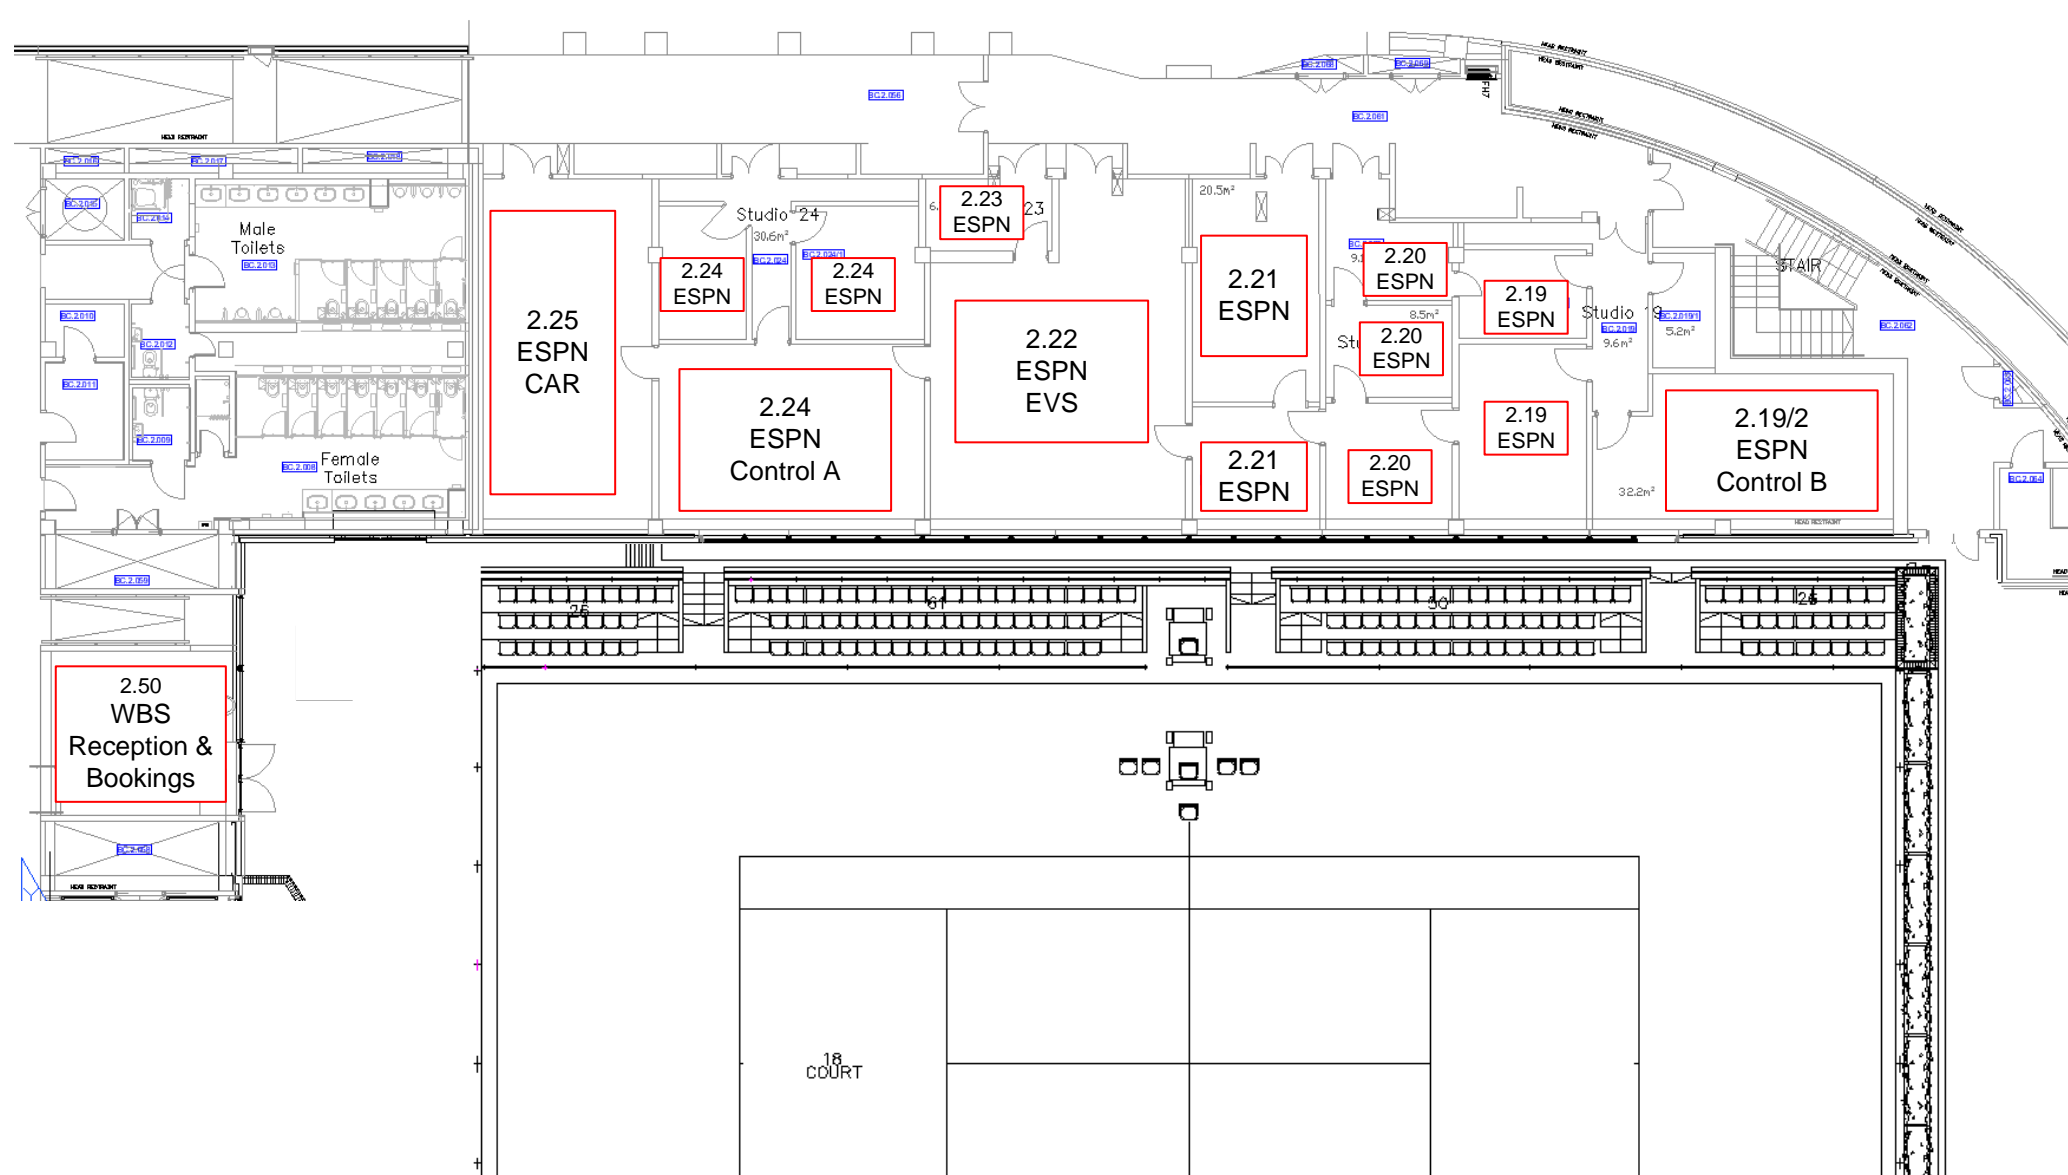

Filename
Broadcast Centre
Master Visio - 2023.vsdX

Sheet
BC Level 2 North

Owner
James Muir

Scale
SCALE: 1:200




Version

Date
12/05/2023

BC Level 3 South



WIMBLEDON
BROADCAST
SERVICES

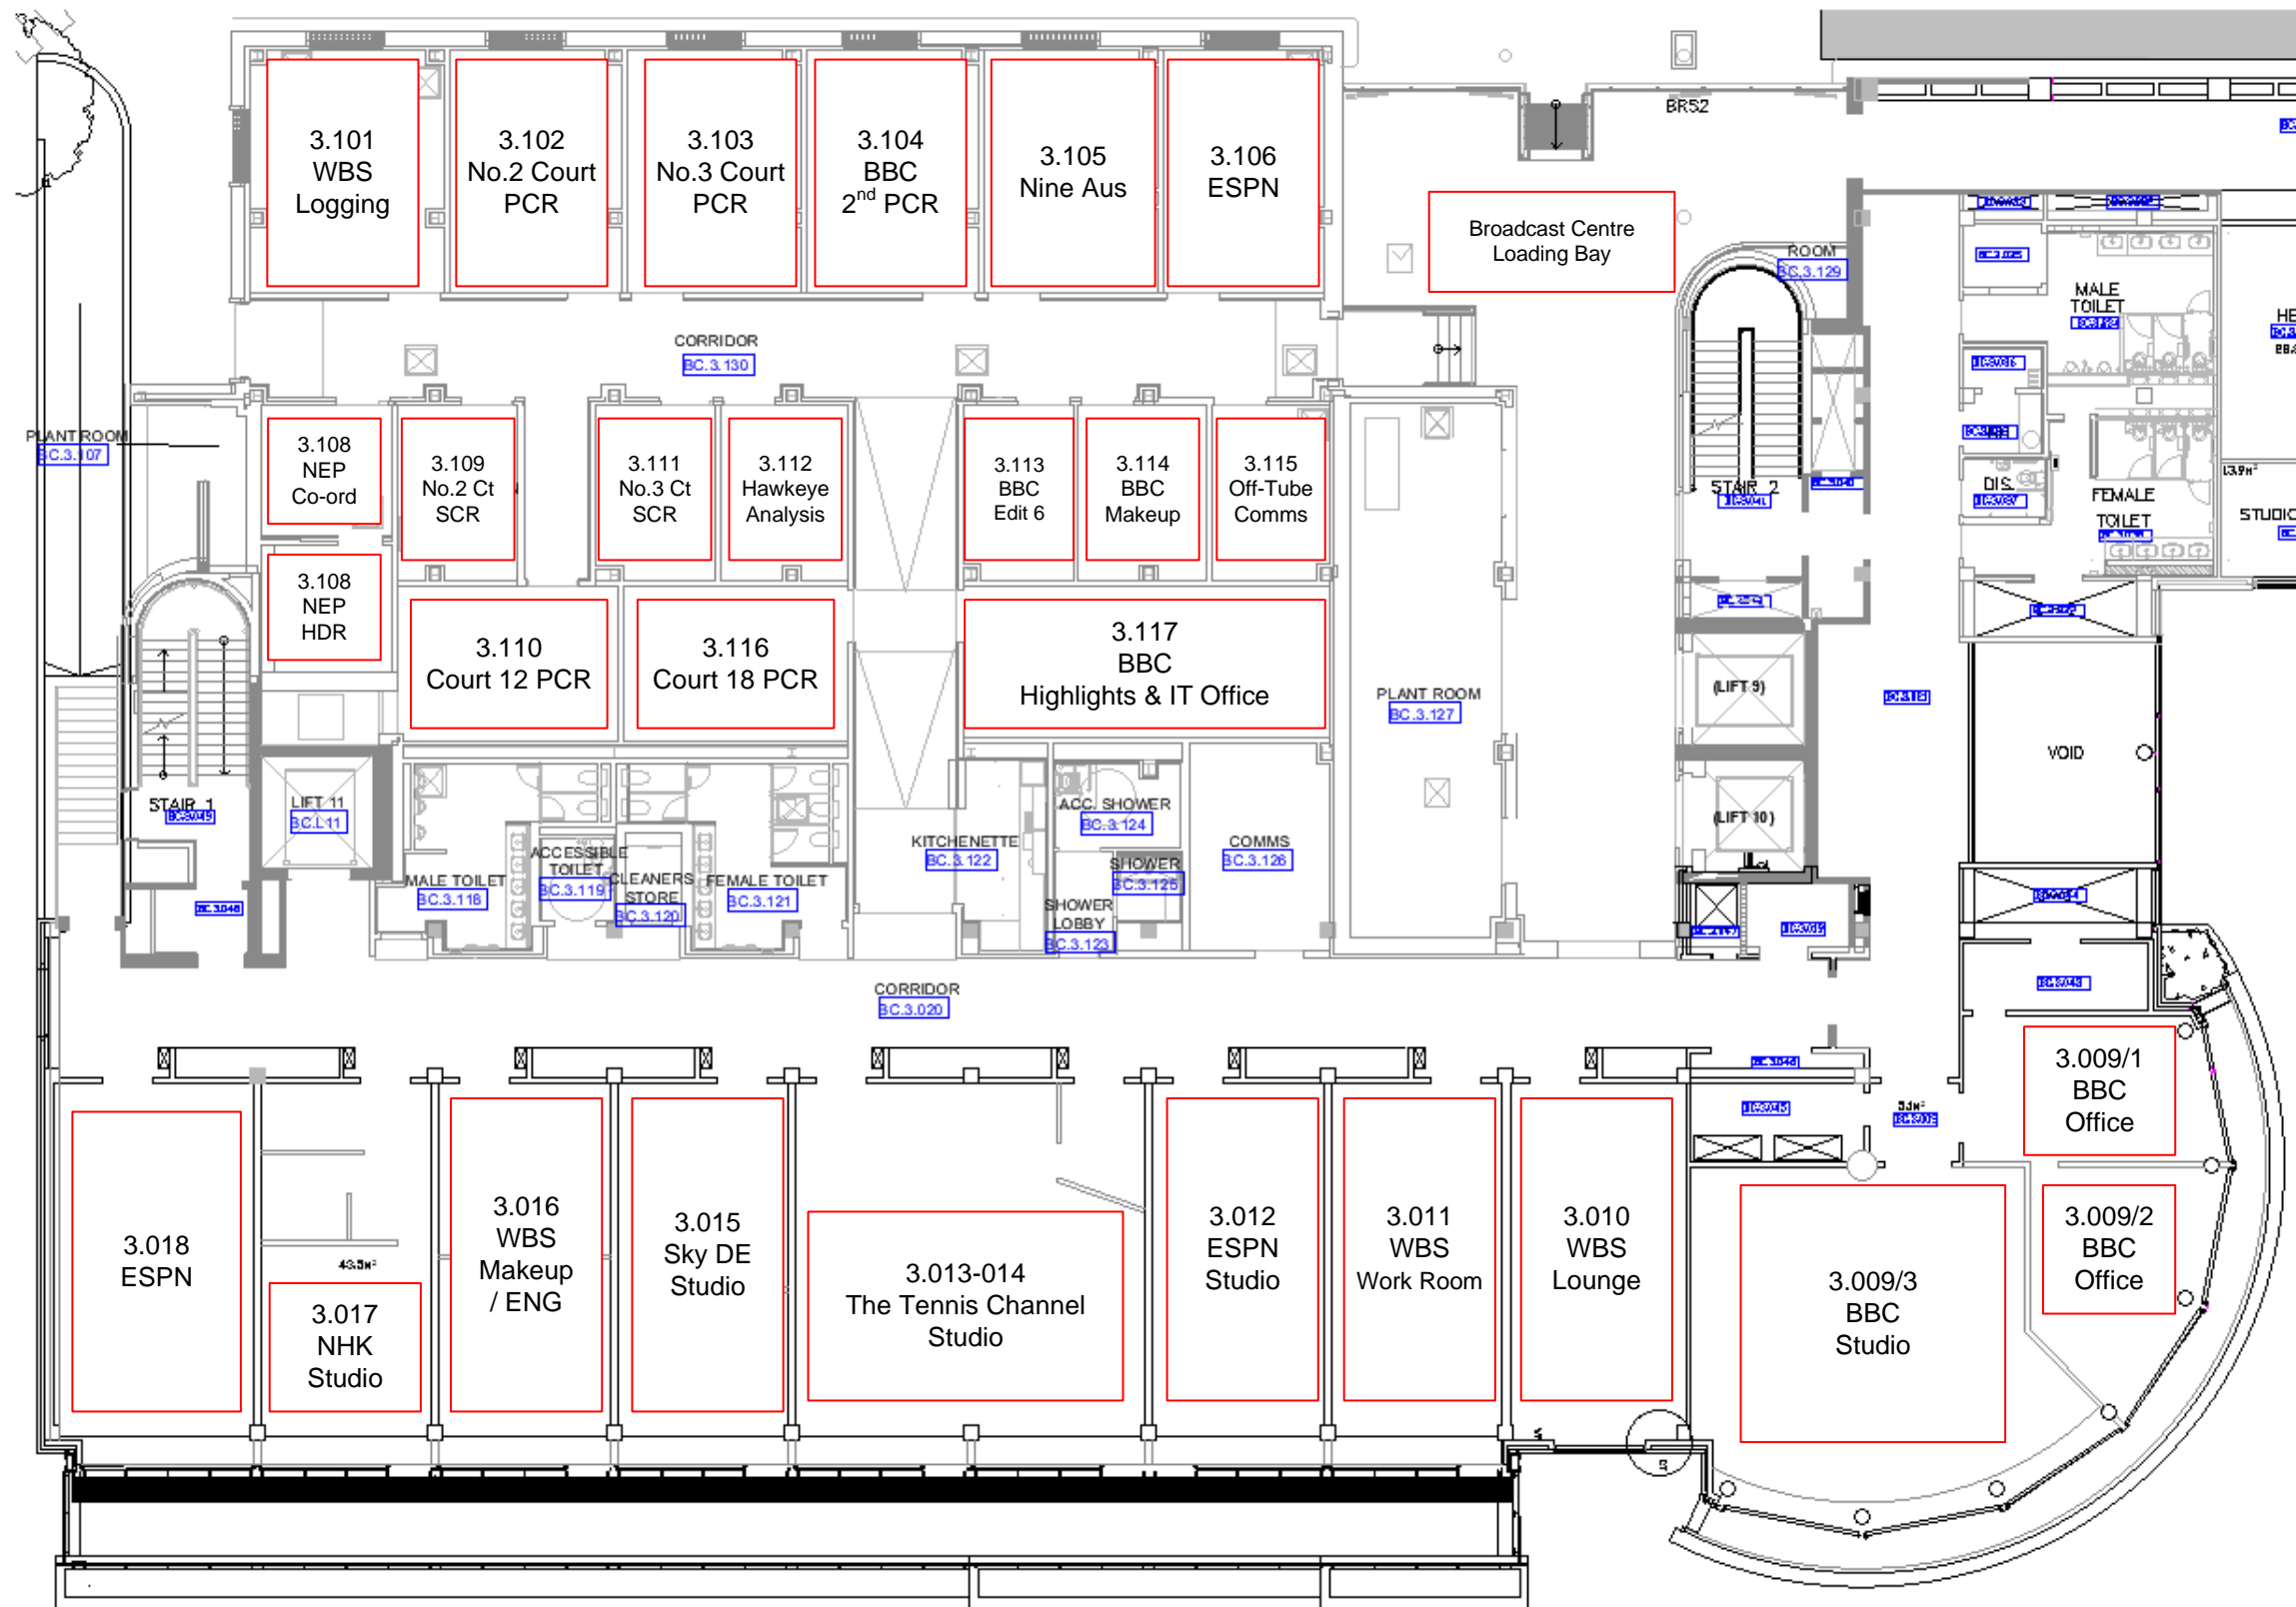

Notes

Filename
Broadcast Centre
Master Visio - 2023.vsd

Sheet
BC Level 3 South

Owner
James Muir

Scale
SCALE: 1:200



Version


Date
12/05/2023

BC Level 3 North



**WIMBLEDON
BROADCAST
SERVICES**

Notes

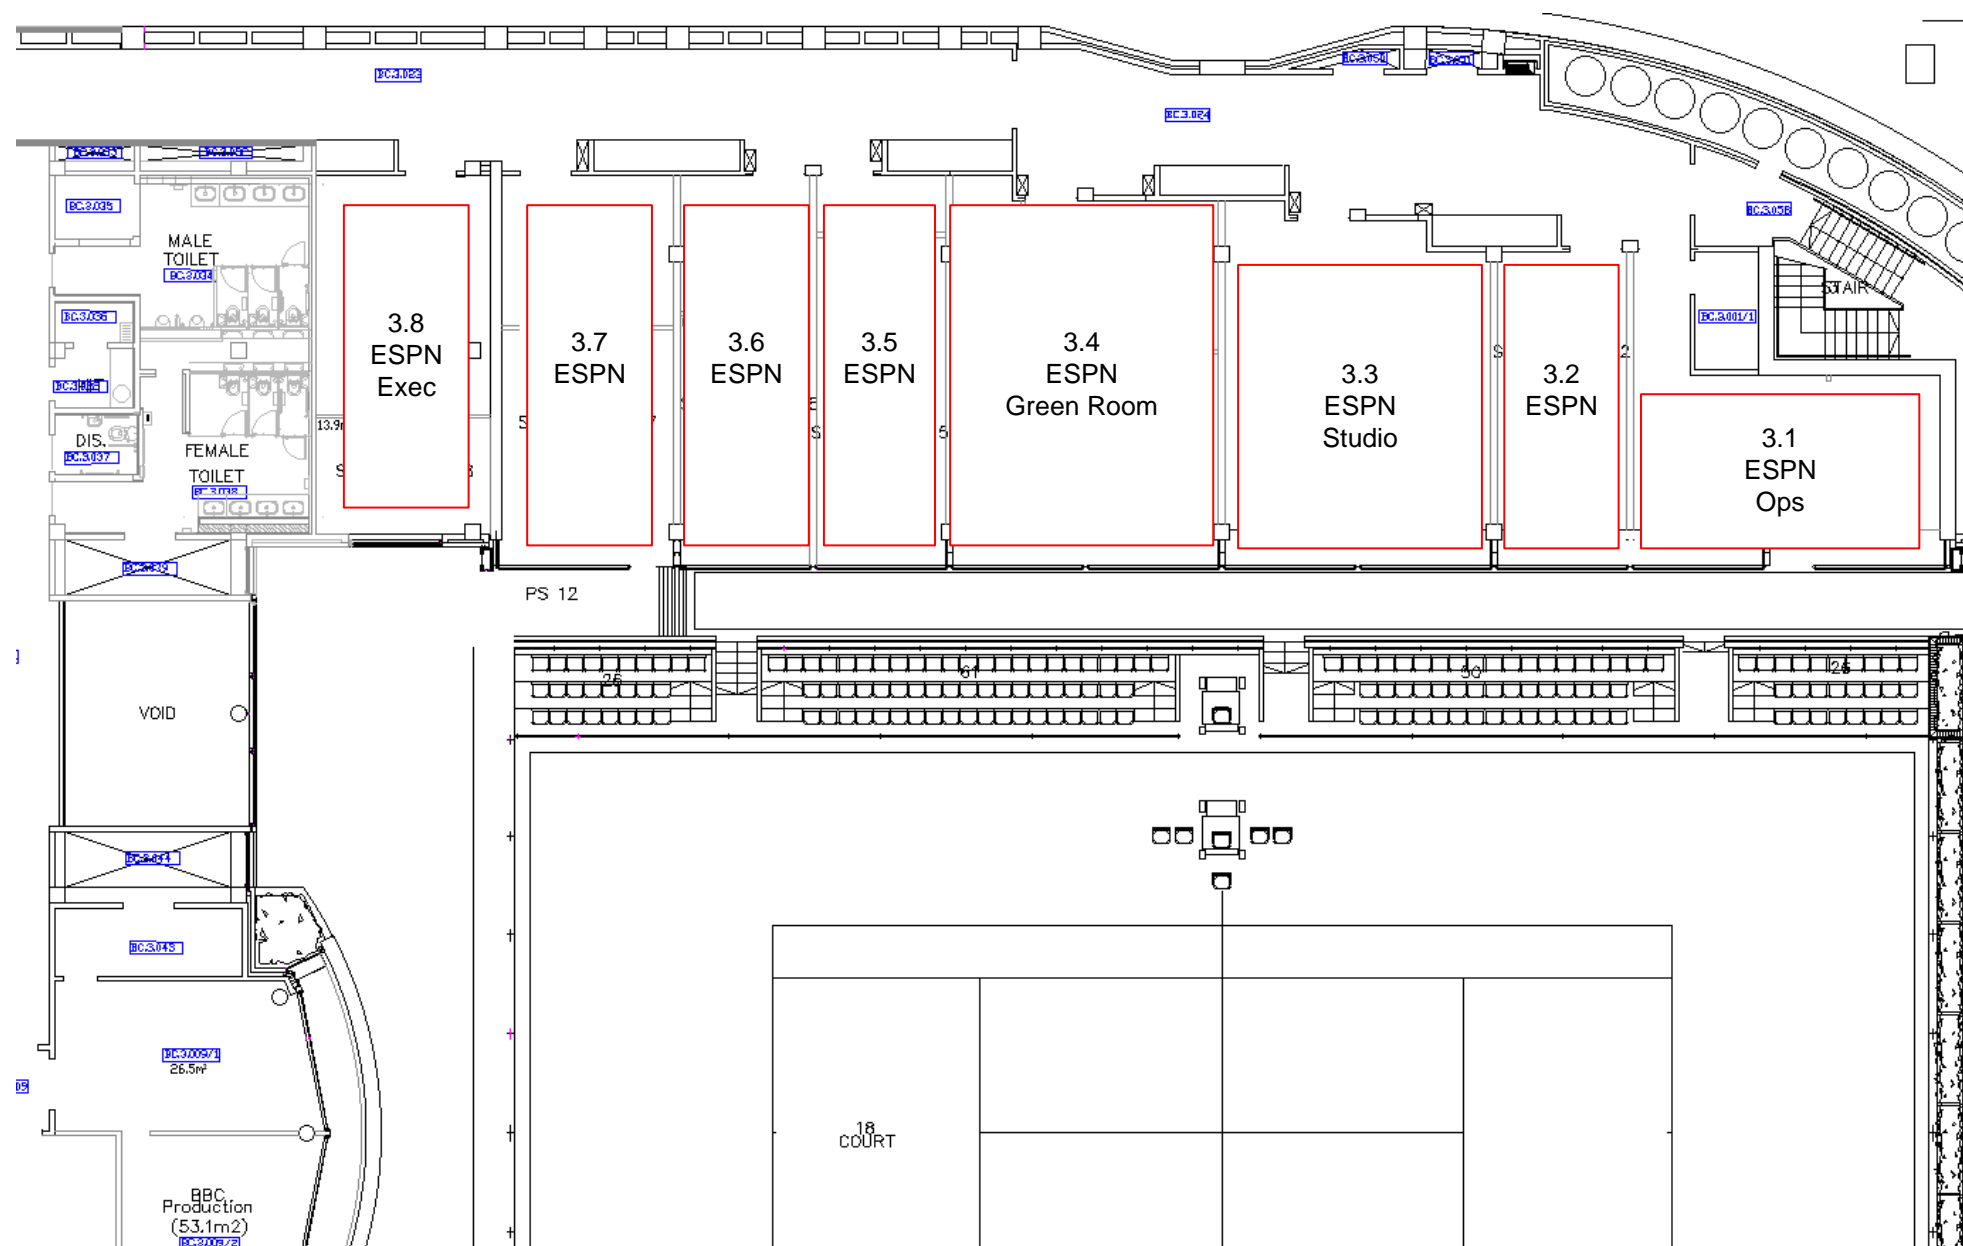

Filename	Broadcast Centre Master Visio - 2023.vsd
----------	---

Sheet	BC Level 3 North
-------	------------------

Owner	James Muir
-------	------------

Scale	SCALE: 1:200
-------	--------------



Version

Date	12/05/2023
------	------------